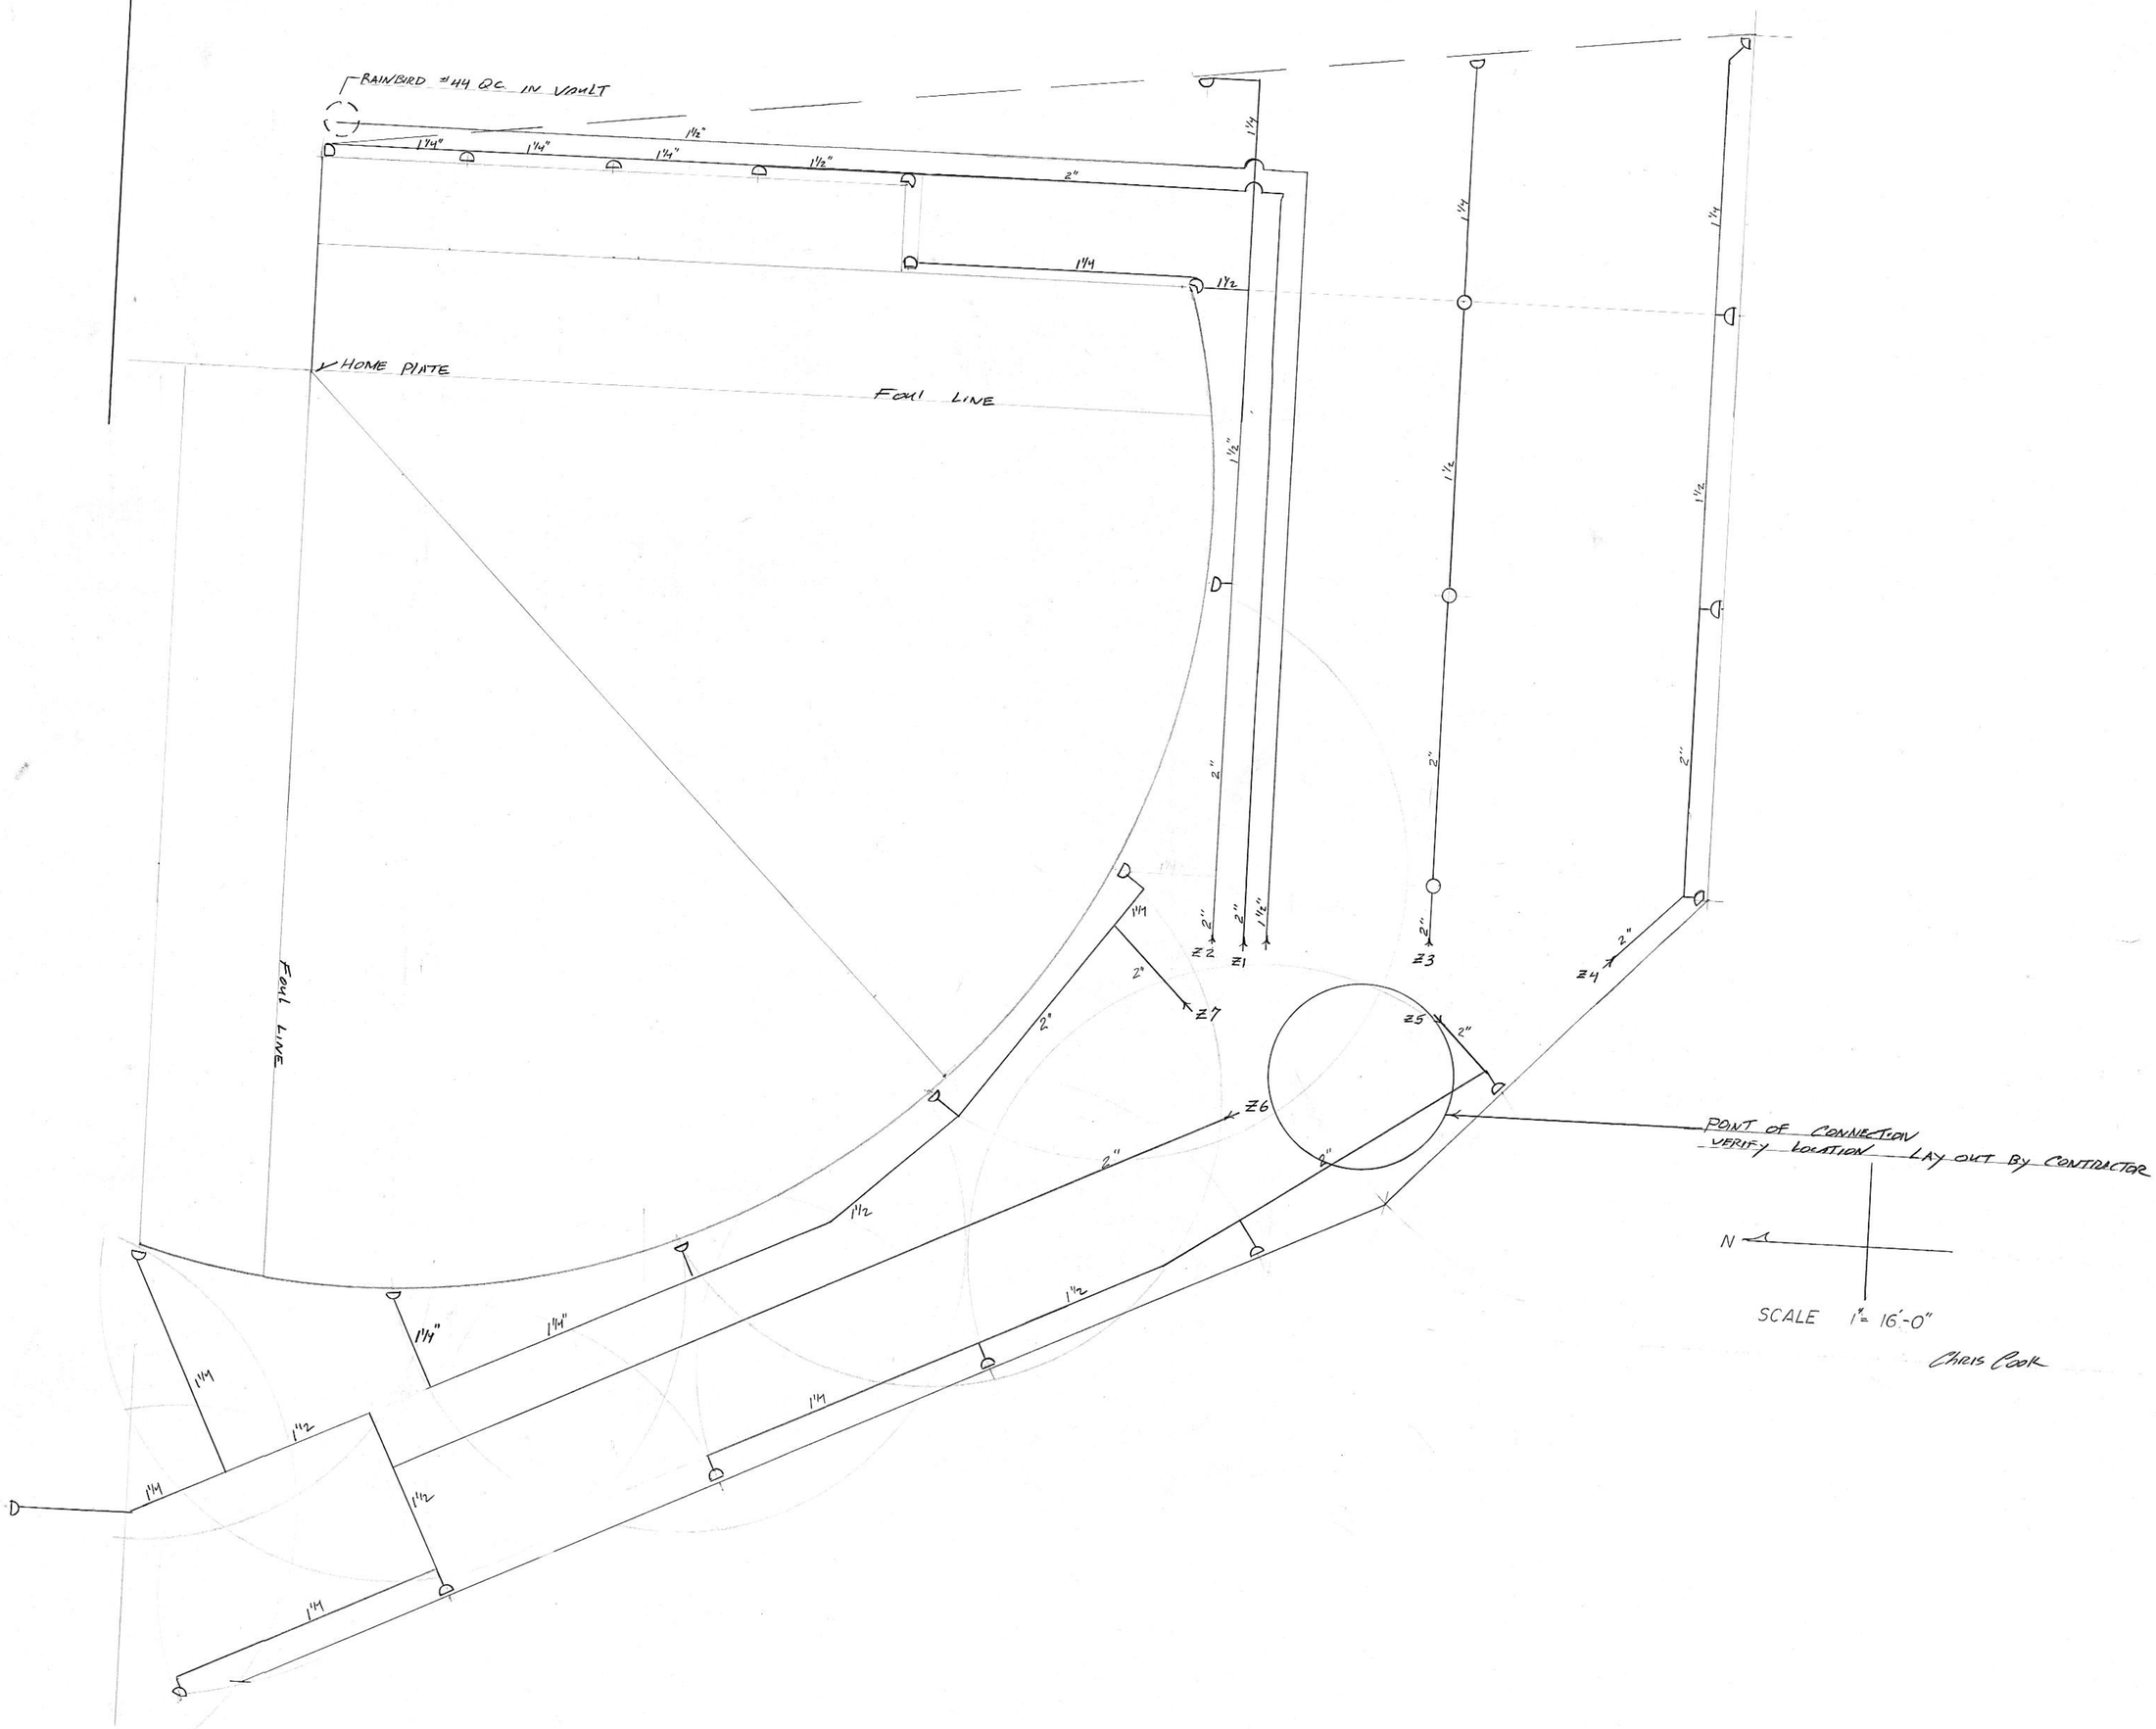
RAINBIRD #44 QC IN VAULT
HOME PLATE
FOUL LINE
FOUL LINE
Z1
Z2
Z3
Z4
Z5
Z6
Z7
POINT OF CONNECTION
VERIFY LOCATION LAY OUT BY CONTRACTOR
N
SCALE 1" = 16'-0"
Chris Cook